Do not scale from this drawing

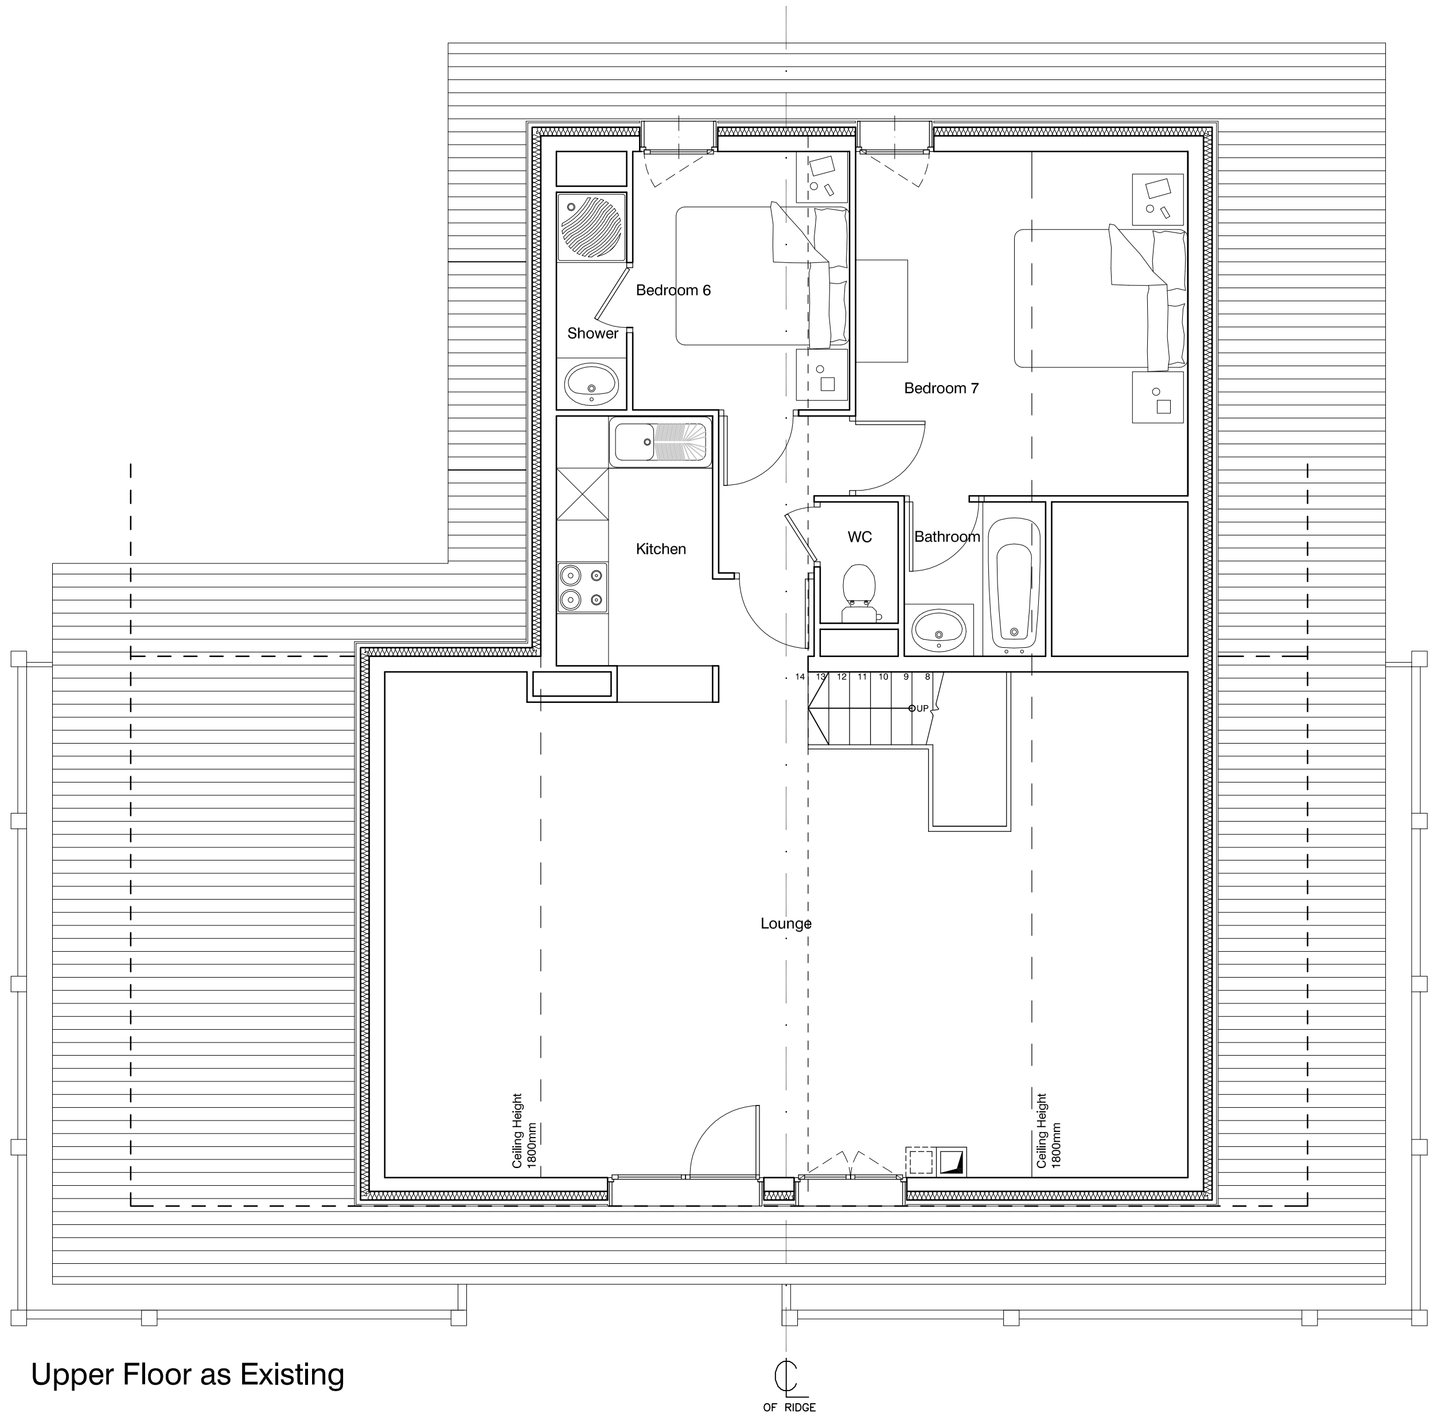

Upper Floor as Existing

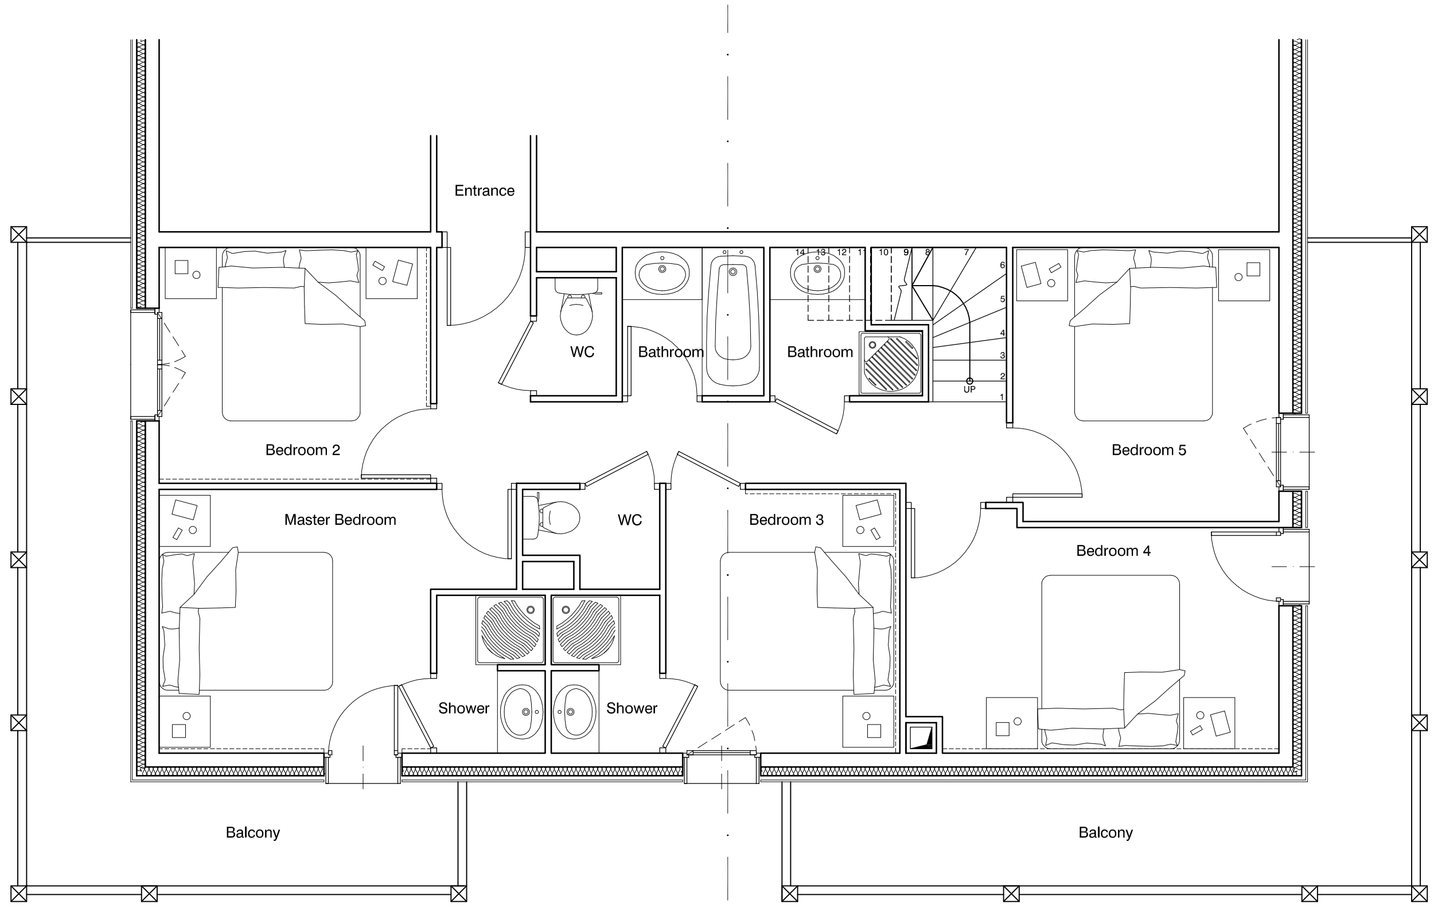

Lower Floor as Existing

PRELIMINARY

Revision		

Client
DEEP BLUE SKI

Project
Proposed Conversion of
Chalet des Neiges
Les Arcs 2000

Drawing
AS EXISTING
Lower Floor and
Upper Floor Plan

Scale	Date	Drawn
1/50@A1	April '09	MG

PAUL BROOKES ARCHITECTS
The Works 28 Barnes Avenue London SW13 9AB
T 020 8563 0181
F 020 8563 0763
E pb@pbaworks.co.uk

Drawing No
4085 | A [ ] 01